


SANPAUL

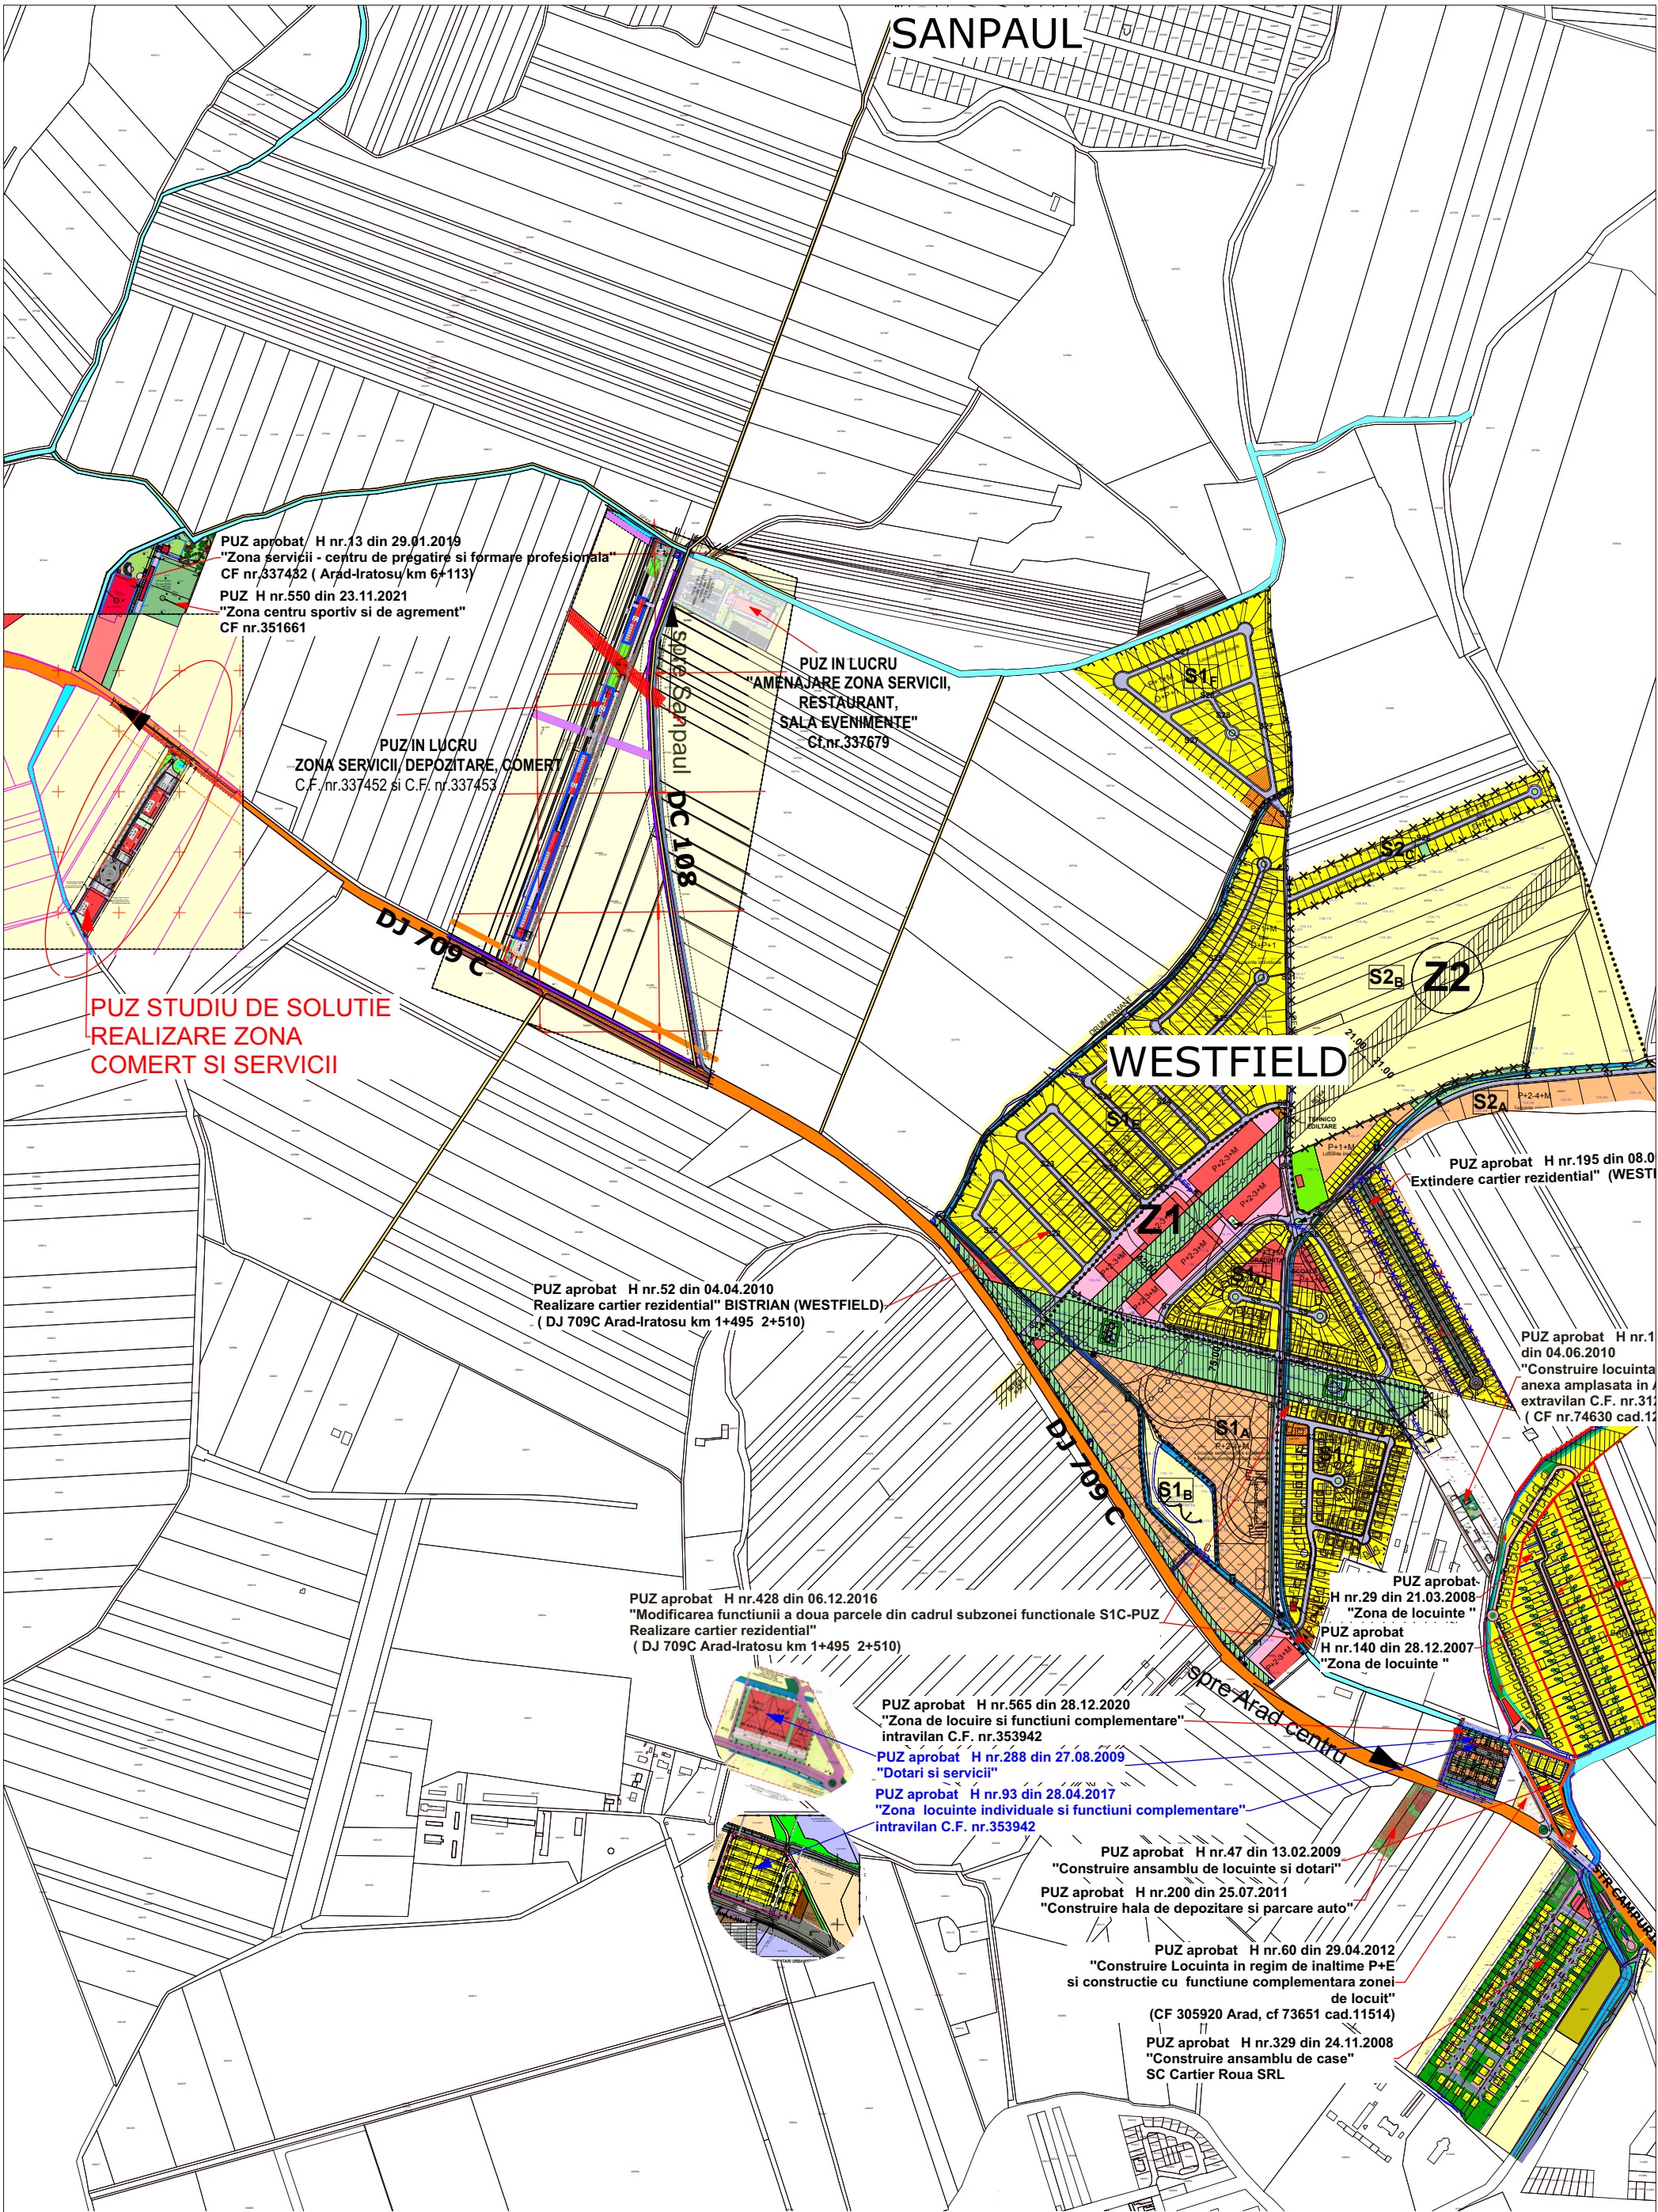

 STACONS proiectare & consultanta bulevardul Decebal, nr. 6 Arad CP 310133 tel: 0257212088 fax: 0257212089 stacons_arad@yahoo.com www.stacons.ro				 ISO 9001 : 2015		Beneficiar: BODEA IOAN PAUL SI BODEA REBECA		Nr. proiect: 33/2026
SPECIFICATIE				Scara: 10 000		Format: A3		Faza: S.O.
SEF PROIECT				Data: IULIE 2026		Titlu proiect: INTOCMIRE P.U.Z. SI R.L.U: " REALIZARE ZONA COMERT SI SERVICII" Jud.Arad,mun.Arad, teren in extravilan, C.F. nr.335828-Arad (DJ 709C Arad -Iratosu)		
PROIECTAT				Titlu plansa: STUDIU DE CVARTAL + CORELAREA CU PUZ-uri aprobrate sau in curs de aprobare		Plansa nr.: 04 URB		
DESENAT								