


PLAN DE INCADRARE - GOOGLE EARTH



AMPLASAMENT STUDIAT

PLAN DE INCADRARE - PUG IN CURS DE APROBARE

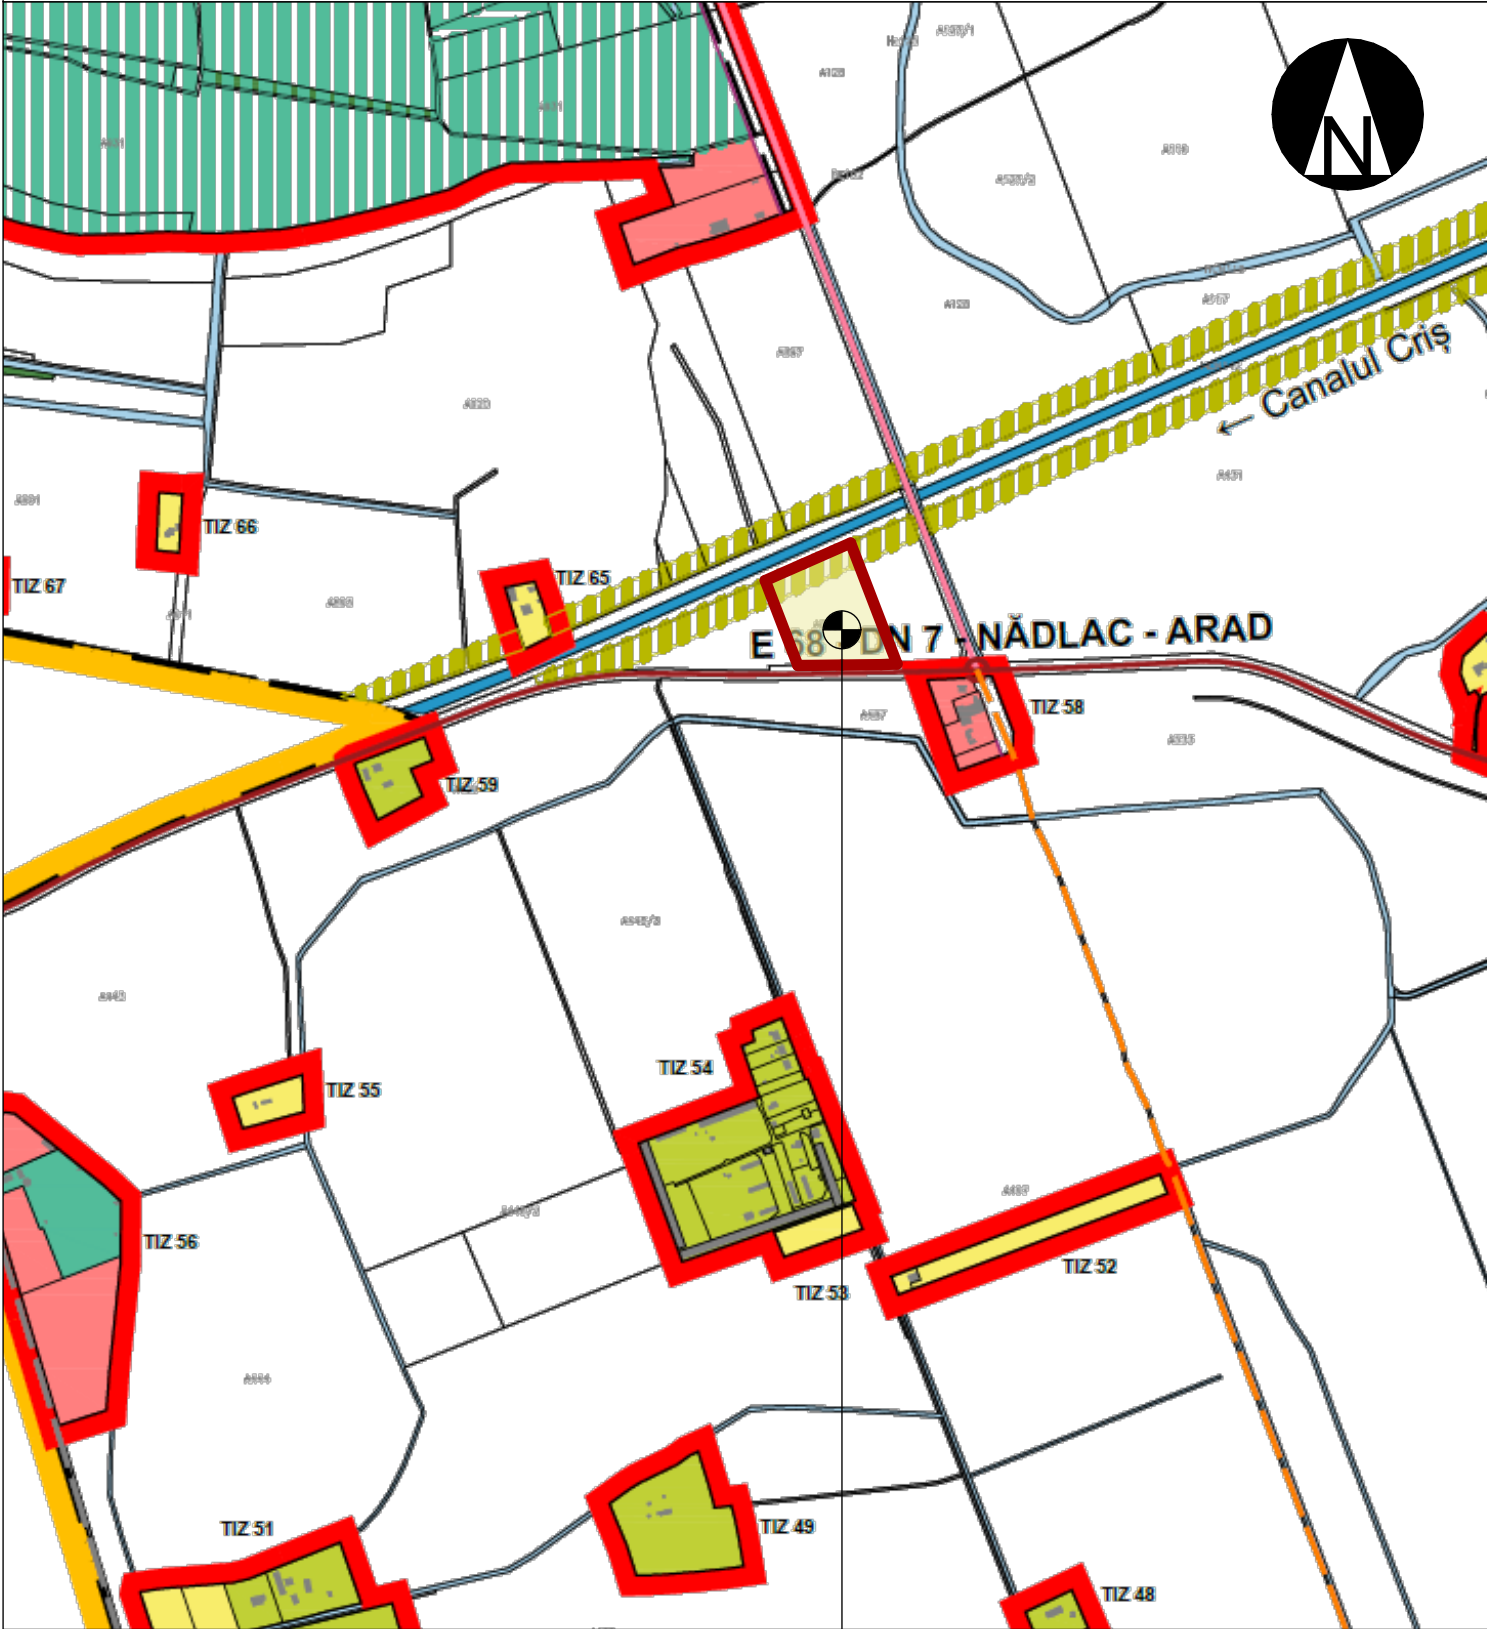

AMPLASAMENT STUDIAT

Verif./ Expert	Nume	Semnatura	Cerinta	Referat / Expertiza Nr. / Data	
	PROIECTANT DE SPECIALITATE S.C. RIF STYLE PROJECT S.R.L. Timisoara, str. Norma, nr. 4, jud. Timis CUI: 40354260; ORC: J35/ 4728/ 2018 Tel: 0757916351			Beneficiar CIACHIR ADRIAN PETRU, CIACHIR AMALIA MARIA SI SC RPOWER TWO SRL	Proiect nr : 205 /2026
	Specificatie	Nume	Semnatura	Amplasament: Jud. Arad, Municipiul Arad, C.F. nr. 335612	
	Sef Proiect	urb. Ionasiu Adrian	Scara: 1:10000	Denumire proiect: "PUZ SI RLU CONSTRUIRE ZONA INDUSTRIALA NEPOLUANTA, PRODUCTIE, SERVICII, DEPOZITARE SI LOGISTICA"	Faza: P.U.Z.
	Proiectat	arh. Feier Raul	Data: APRILIE 2026	Titlu plansa: PLAN DE INCADRARE IN ZONA	Plansa nr. U01
	Desenat	arh. Feier Raul			